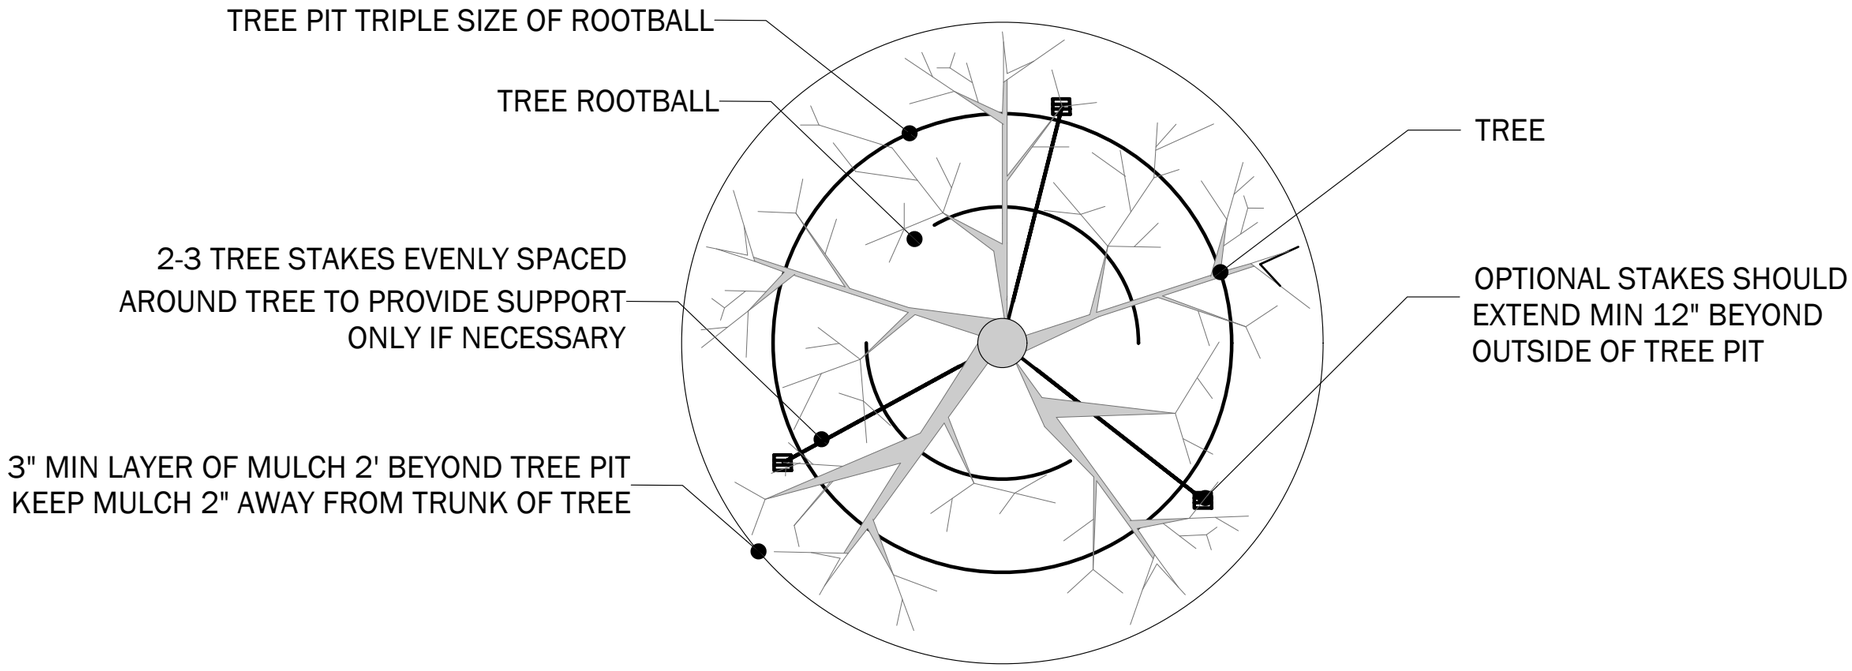

PLAN: TREE PLANTING DETAIL

PLAN VIEW

UPDATED 9/19

city of greenville

REVISION	No.	DATE	BY/CHKD

PROJECT NO.

DATE October 11, 2010

DRAWN BY: ANDREW MEEKER, URBAN DESIGNER

TREE PLANTING DETAIL